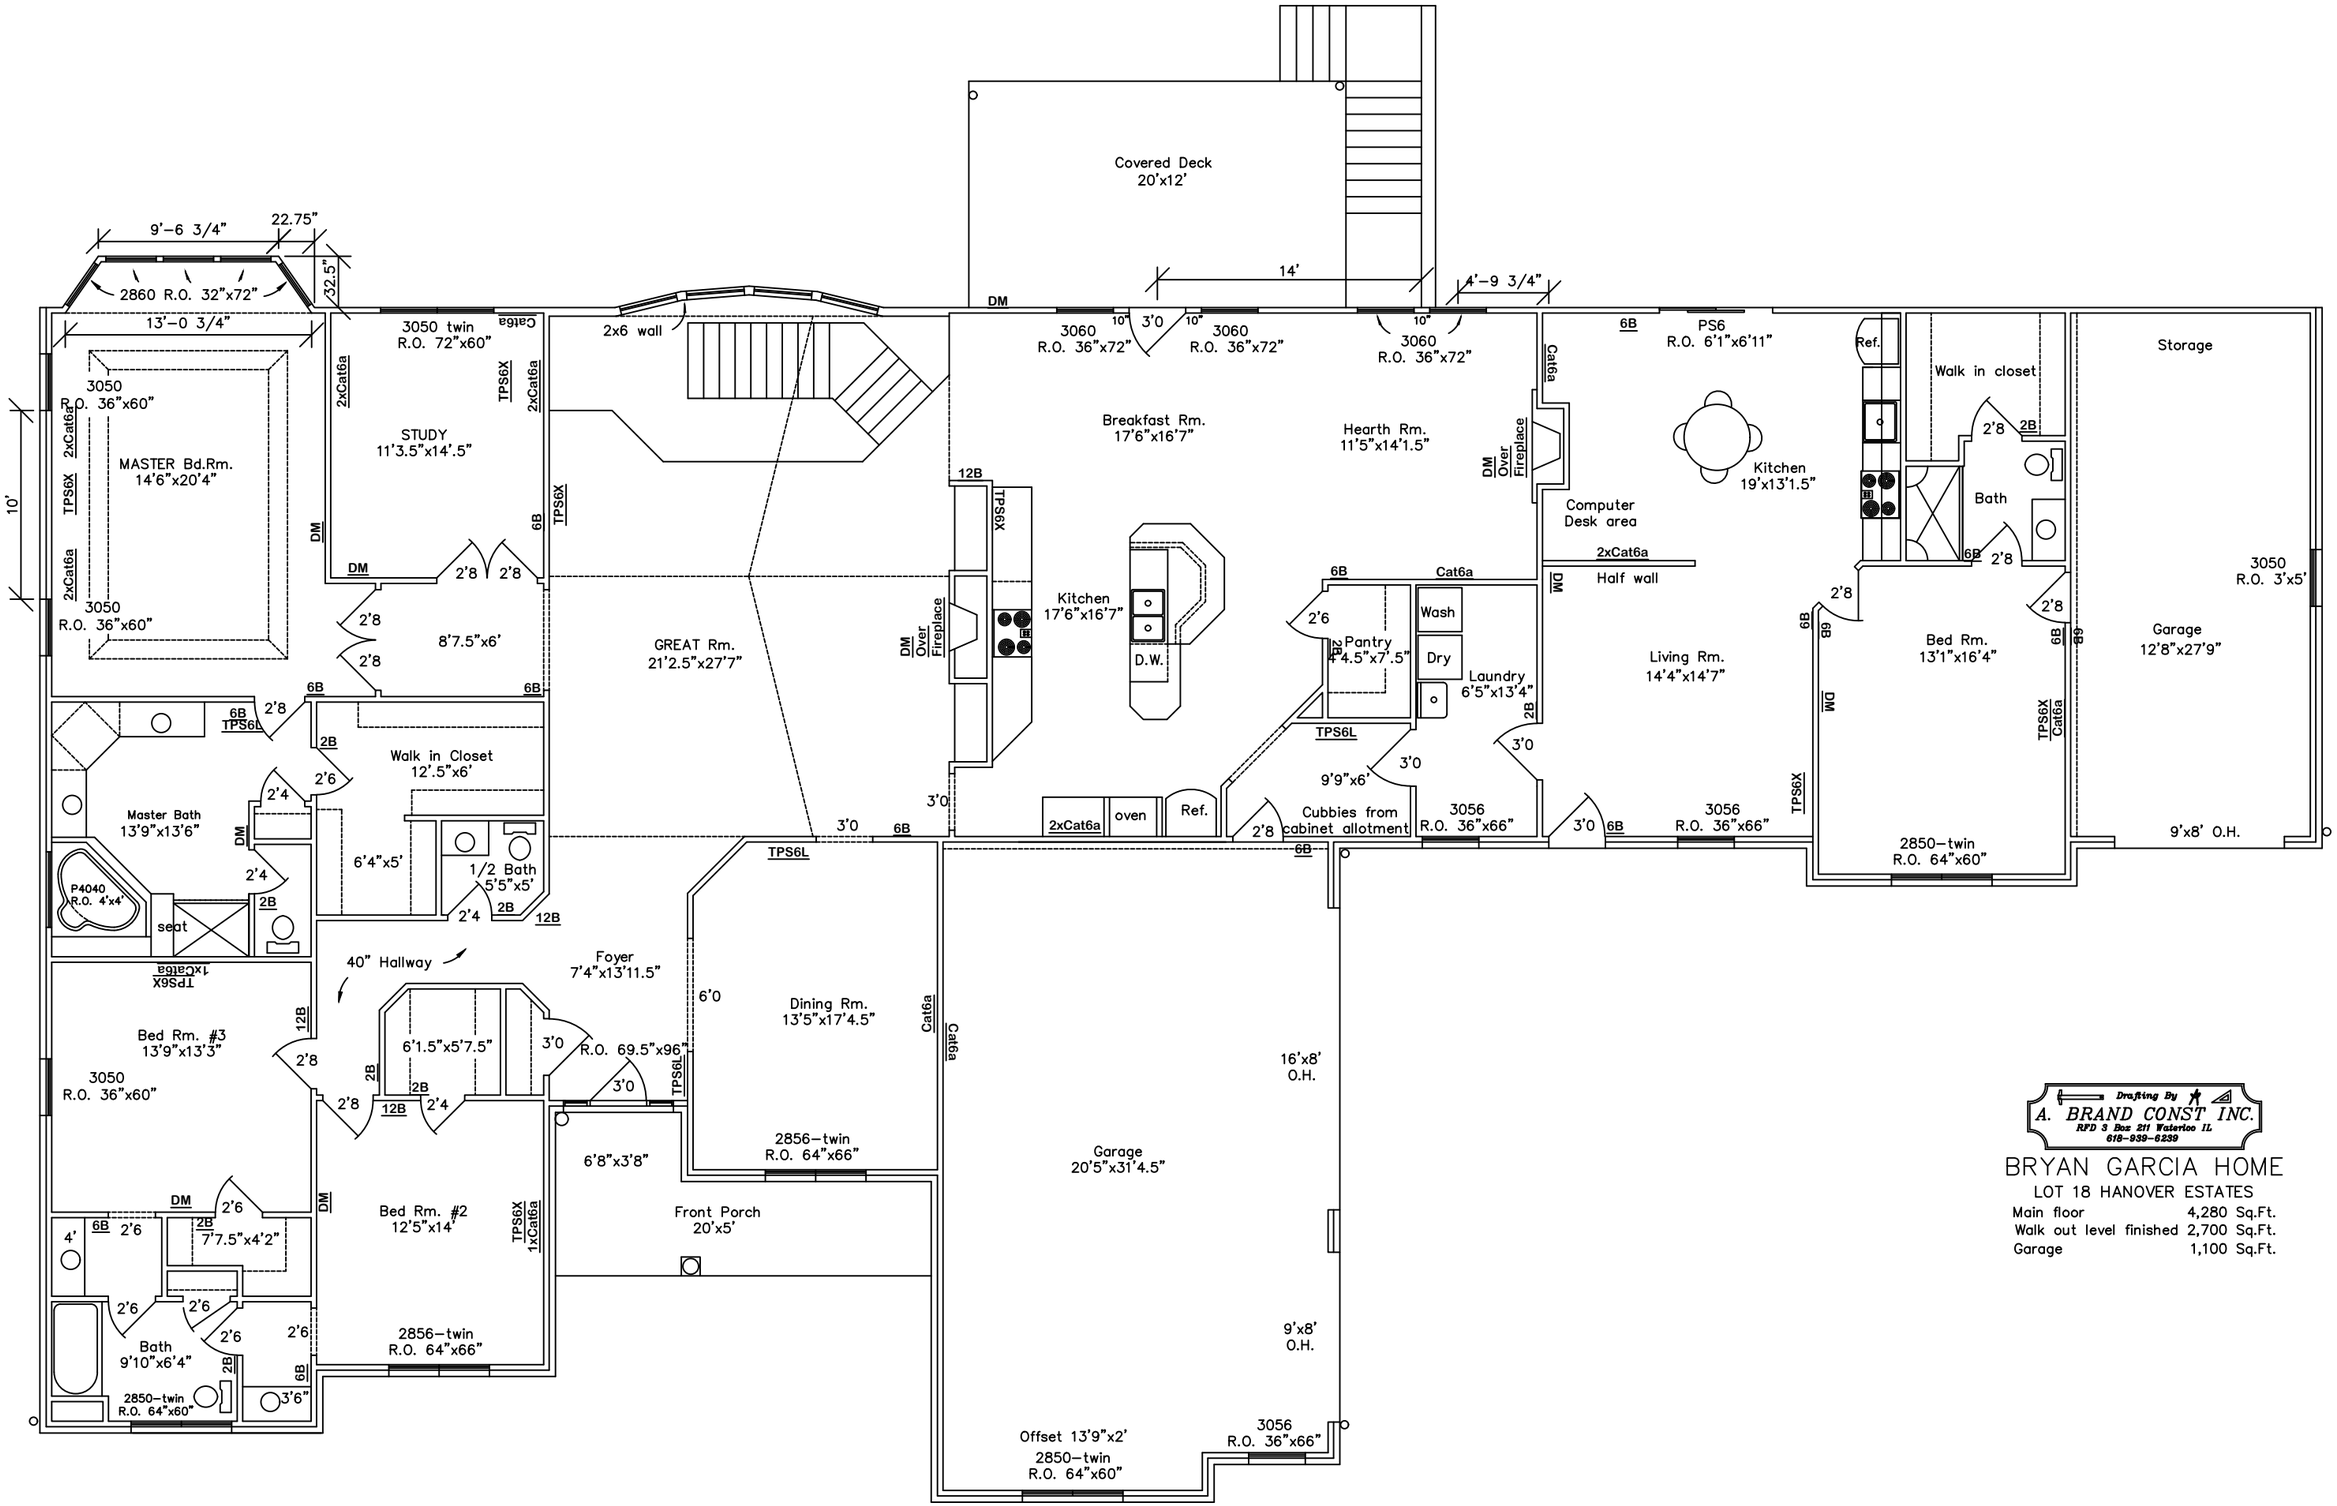

BRYAN GARCIA HOME

LOT 18 HANOVER ESTATES

Main floor	4,280 Sq.Ft.
Walk out level finished	2,700 Sq.Ft.
Garage	1,100 Sq.Ft.